OUTFALL NO.	LOCATION	RECEIVING WATERBODY
1	HEISER AVENUE	CROSSWICKS CREEK
6	CROSSWICKS CREEK BRIDGE (RT 206)	CROSSWICKS CREEK
7	CREEKVIEW AVENUE (BY WATER)	CROSSWICKS CREEK
8	CARMEN AVENUE (BY WATER)	YARD
10	GLEN ROAD	CROSSWICKS CREEK
12	GELN ROAD (EDGEWOOD ROAD)	CROSSWICKS CREEK
15	GELN ROAD (EDGEWOOD ROAD)	CROSSWICKS CREEK
21	ROOSEVELT AVENUE	CROSSWICKS CREEK
22	LIBERTY AVENUE	CROSSWICKS CREEK
23	GRAND AVENUE	CROSSWICKS CREEK
25	N.C.P. LAKE	CROSSWICKS CREEK
28	HENRY MARSHALL DRIVE	CROSSWICKS CREEK
35	N.C.P. LAKE	N.C.P. LAKE
36	N.C.P. LAKE	N.C.P. LAKE
39	KLEIN DRIVE	CROSSWICKS CREEK
42	KLEIN DRIVE	CROSSWICKS CREEK
44	KLEIN DRIVE	CROSSWICKS CREEK
48	RT 206 S / MAPLE AVE JUG HANDLE	CROSSWICKS CREEK
49	POINT BREEZE APARTMENTS	CROSSWICKS CREEK
50	POINT BREEZE APARTMENTS	CROSSWICKS CREEK
53A	KLEIN DRIVE	CROSSWICKS CREEK
55	HONEYFLOWER DRIVE	CROSSWICKS CREEK
56	HONEYFLOWER DRIVE	CROSSWICKS CREEK
58	GROVEVILLE ROAD	CROSSWICKS CREEK
73	B.R.H.S. / WARD ROAD	CROSSWICKS CREEK / RETENTION POND
78	THORNTOWN LANE	CROSSWICKS CREEK
79	THORNTOWN LANE	CROSSWICKS CREEK
81	BOSSERTS PARK	CROSSWICKS CREEK
83	BOSSERTS PARK	CROSSWICKS CREEK
84	BOSSERTS PARK	CROSSWICKS CREEK
85	BOSSERTS PARK	CROSSWICKS CREEK
86	BOSSERTS PARK	CROSSWICKS CREEK
93	HOLLOWAY RETENTION BASIN	CREEK
106	SOUTH COLONIAL	
107	SOUTH COLONIAL	
112	BONNIE LANE / LAUREL RUN	
125	GEORGETOWN ROAD	BLACKS CREEK
127	CLIFTON MILLS	
130	CLIFTON MILLS	
138	CLIFTON MILLS	BLACKS CREEK
154	DAYS INN / DUNKIN DONUTS	BLACKS CREEK
163	RT 206 / BEST WESTERN – BACK	RETENTION POND
166	DUNNS MILL ROAD	BLACKS CREEK

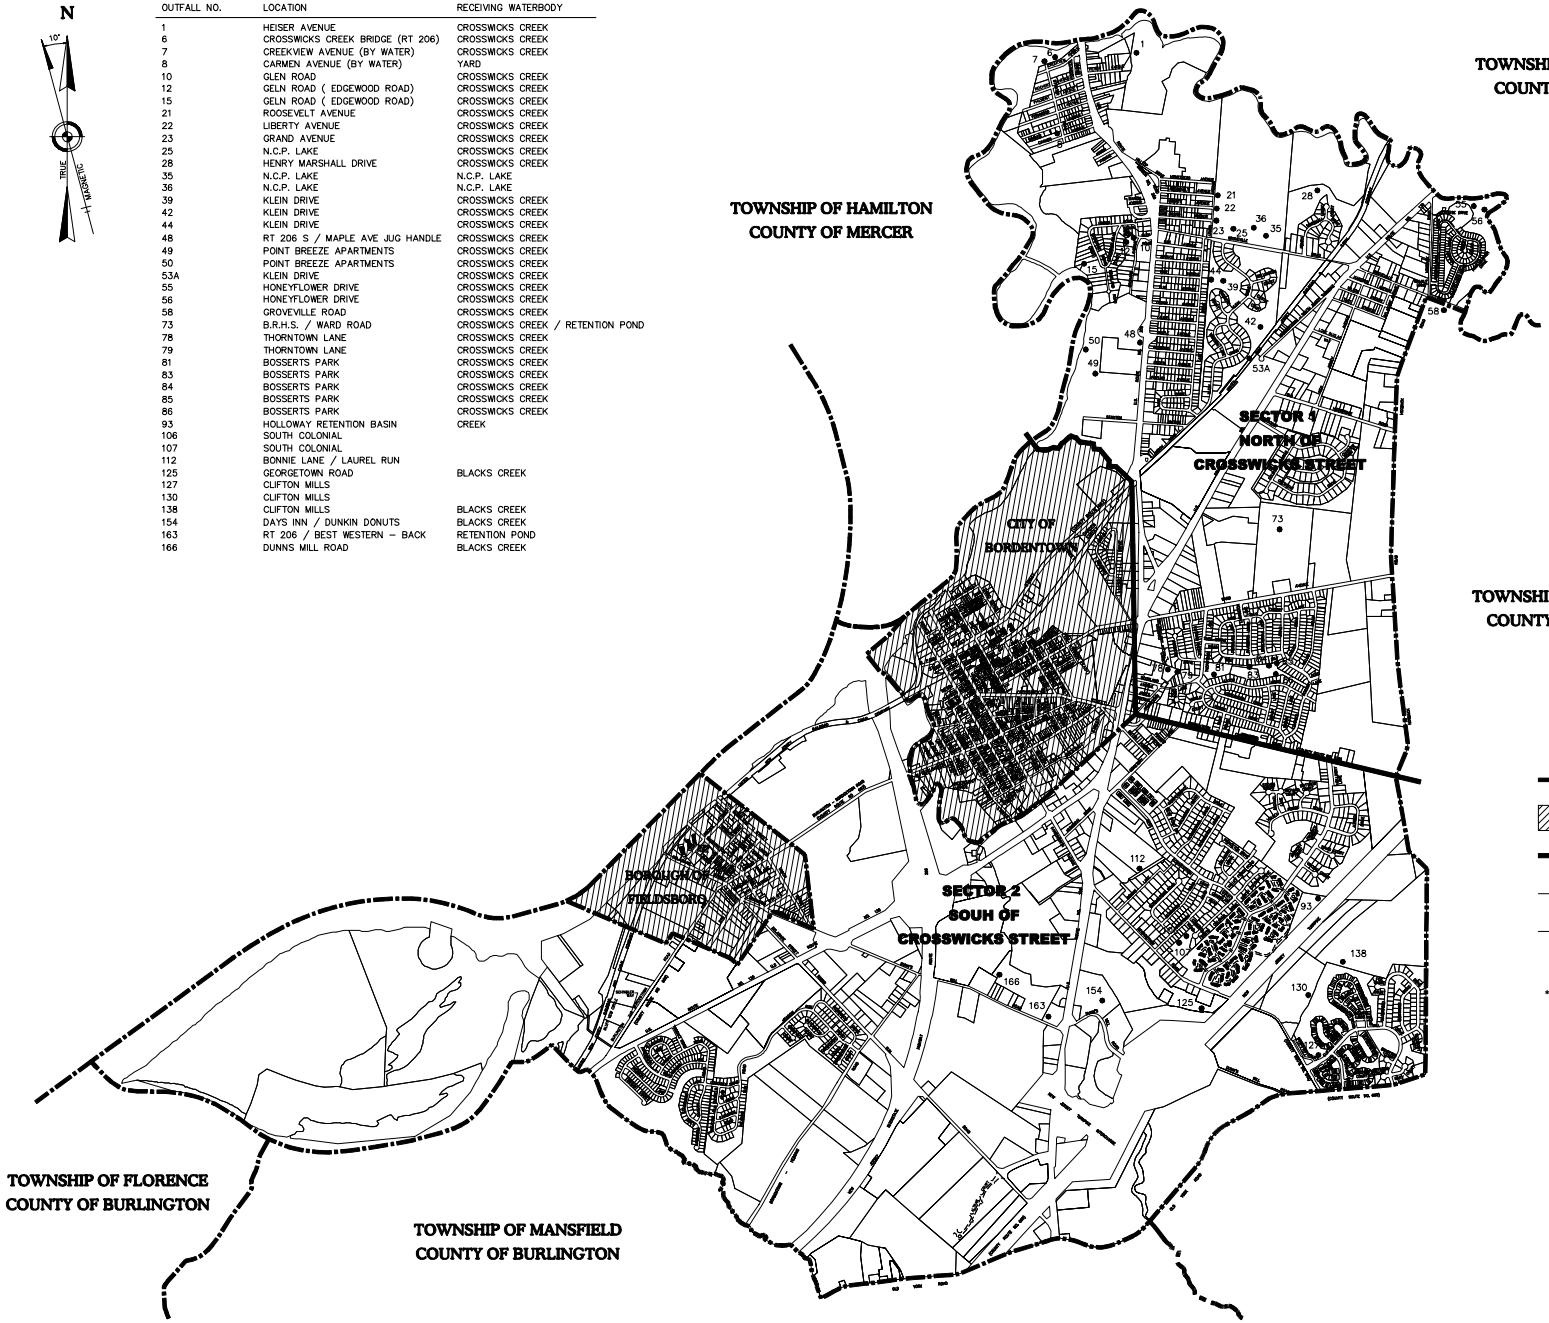

LEGEND

- MUNICIPAL BOUNDARY
- ADJACENT TOWN
- SECTOR LINE
- RIGHT-OF-WAY LINES
- PARCEL LINES
- 52 OUTFALL STRUCTURE

** OUTFALL NUMBER CORRESPONDS WITH TWP. ASBUILTS

CALL BEFORE YOU DIG
IN NJ, TOLL FREE
1 - 800 - 272 - 1000
FOR FREE MARKOUTS TO LOCATE UNDERGROUND UTILITIES
" IT'S THE LAW "
GARDEN STATE UNDERGROUND PLANT LOCATION SERVICE, INC.

GRAPHIC SCALE
1000 0 500 1000 2000 4000
(IN FEET)
1 inch = 1000 ft.

TCLLC

TUREK CONSULTING LLC

220 NORTH COLES AVENUE
MAPLE SHADE, NEW JERSEY
08052
CERTIFICATE OF AUTHORIZATION 24GA28173600

FREDERICK J. TUREK, P.E.
NEW JERSEY PROFESSIONAL ENGINEER
LICENSE No. 42279
Date

OUTFALL STRUCTURE LOCATION MAP
TOWNSHIP OF BORDENTOWN
BURLINGTON COUNTY , NEW JERSEY

NO.	REVISIONS	DATE

SHEET NAME:
SCALE: 1" = 1000'
DRAWN BY: B.A. DATE: April, 2019
CHECKED BY: F.J.T. PROJECT NO.:
SHEET NO.: C-1 Sheet 1 of 1