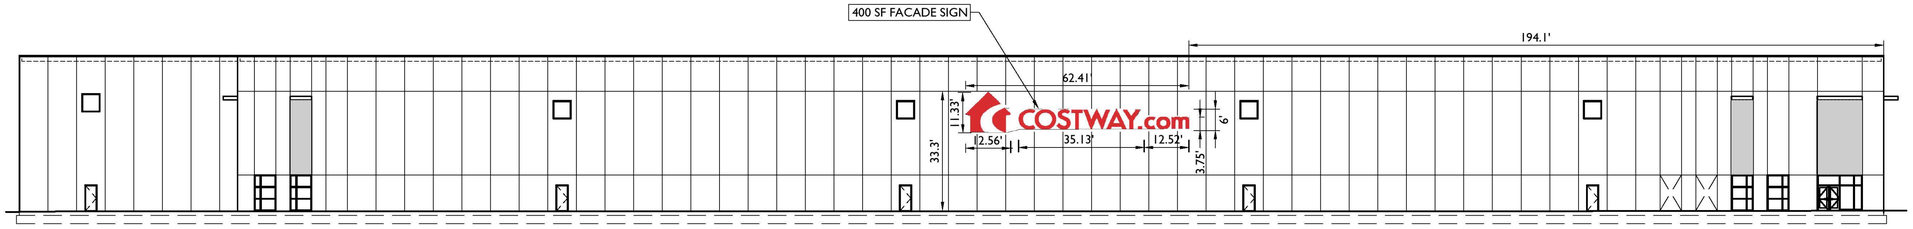

WEST ELEVATION

SCALE: 1"=20'

NOTES:

1. BUILDING ELEVATION INFORMATION TAKEN FROM A PLAN ENTITLED "EXTERIOR FINISH SCHEDULE, MALISON TRACT, OLD YORK ROAD, BORDENTOWN TOWNSHIP, NJ, MATRIX BORDENTOWN LOT 2, LLC", SHEET A4.2, PREPARED BY OGP ARCHITECTS, LLP, DATED FEBRUARY 14, 2019, REVISED THROUGH OCTOBER 22, 2019.

2. BUILDING FACADE AREA = 22,667 SF
   SIGN AREA = 400 SF
   SIGN AREA PERCENTAGE OF FACADE = 1.8%

SignUPros

210212

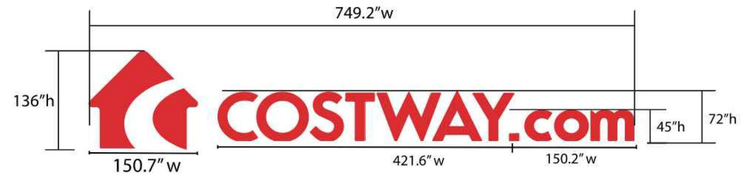

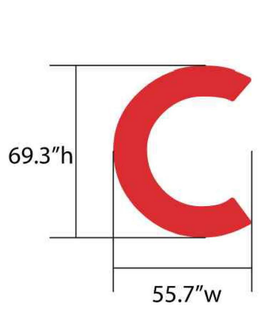

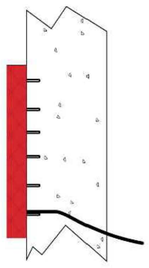

8" thick.
Flush Mounted. Multiple studs going through at 5" into building with 1 Power wire going through which is tied into power LED power supply.
All studs will be 1/4" in diameter, and adhesive will also be used on studs.

NOTE:

1. SIGN DESIGN INFORMATION AND DETAILS AS PROVIDED BY SignUPros.

FACADE SIGN DETAIL

NOT TO SCALE GNRL-DTLS-STND-GRID 1/19/21

MASER CONSULTING
WILL BE KNOWN AS COLLIERS ENGINEERING & DESIGN IN 2021
Customer Loyalty *through* Client Satisfaction
www.maserconsulting.com
Office Locations:
- NEW JERSEY
- NEW YORK
- PENNSYLVANIA
- VIRGINIA
- FLORIDA
- NORTH CAROLINA
- SOUTH CAROLINA
- NEW MEXICO
- MARYLAND
- GEORGIA
- TEXAS
- TENNESSEE
- COLORADO

Copyright © 2021. Maser Consulting. All Rights Reserved. This drawing and all the information contained herein is authorized for use only by the party for whom the services were contracted or to whom it is certified. This drawing may not be copied, reused, disclosed, distributed or relied upon for any other purpose without the express written consent of Maser Consulting.

811 Know what's below. Call before you dig.

PROTECT YOURSELF
ALL STATES REQUIRE NOTIFICATION OF EXCAVATORS, DESIGNERS, OR ANY PERSON PREPARING TO DISTURB THE EARTH'S SURFACE ANYWHERE IN ANY STATE

FOR STATE SPECIFIC DIRECT PHONE NUMBERS VISIT: WWW.CALL811.COM

REV	DATE	DRAWN BY	DESCRIPTION

DRAFT

Raymond C. Liotta
NEW JERSEY LICENSED PROFESSIONAL PLANNER
LICENSE NUMBER: LI003983
MASER CONSULTING, INC.
N.J. C.O.A. #: 24GA27986500

SIGN VARIANCE PLAN

FOR

PIONEER TECHNOLOGY

BLOCK 130 LOT 2

TOWNSHIP OF BORDENTOWN
BURLINGTON COUNTY
NEW JERSEY

RED BANK OFFICE
Corporate Headquarters
331 Newman Springs Road
Suite 203
Red Bank, NJ 07701

Phone: 732.383.1950
Fax: 732.383.1984

SCALE:	DATE:	DRAWN BY:	CHECKED BY:
AS SHOWN	1/22/2021	PCS	RCL

PROJECT NUMBER:	DRAWING NAME:
20006794A	C-ELEV-PLAN

SHEET TITLE:
ELEVATION PLAN

SHEET NUMBER:
2 of 2

NOTE: DO NOT SCALE DRAWINGS FOR CONSTRUCTION.

20020006794A\Engineering\Sign Variance Plan\C-ELEV-PLAN.dwg\C-20 ELEVATION PLAN By: PSOLAN