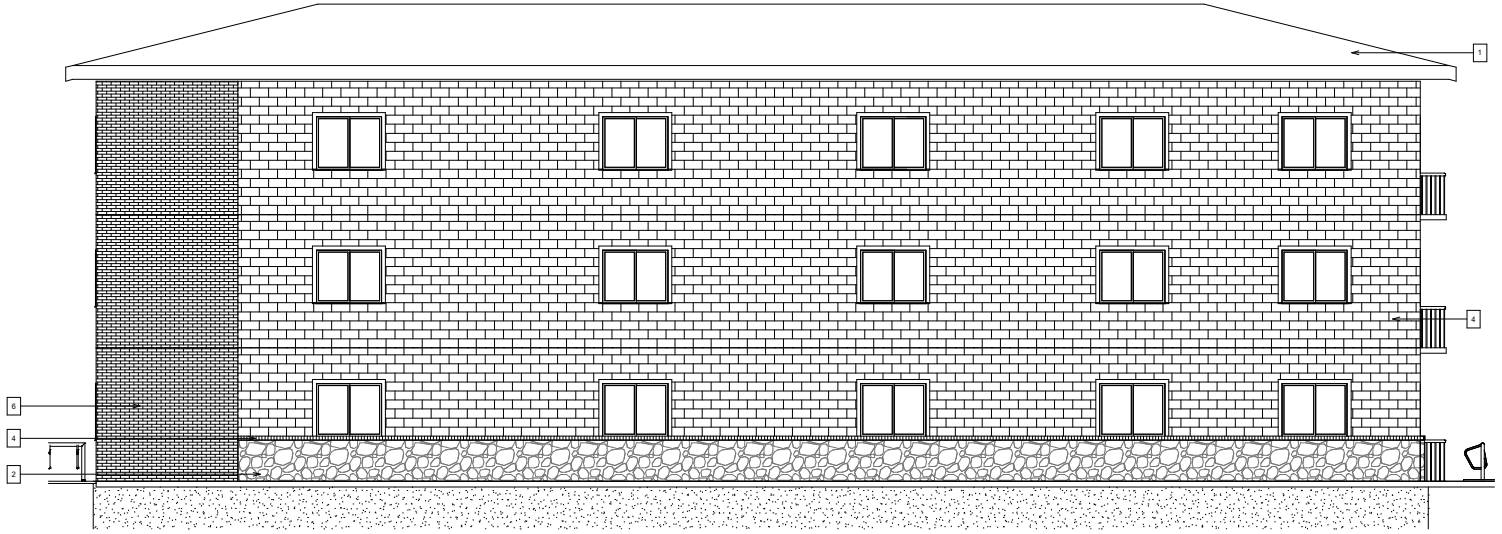

1 WEST ELEVATION
1 : 50

ELEVATION SCHEDULE	
1	ASPHALT SHINGLES REF: DRIFTWOOD, OAKRIDGE BY OWENS CORNING
2	STONE VENEER w/ MOSAIC PASTERN REF: SHOULDICE WALL FINISH FRAMED
3	BRICK VENEER, SOLDIER COURSE REF: NEWPORT PREMIER, BACK BY HOOKS & LATTICE
4	BRICK VENEER, RUNNING COURSE REF: NEWPORT PREMIER, BACK BY HOOKS & LATTICE
5	CONCRETE FOUNDATION WALL
6	SPLITE FACE ARCHITECTURAL BLOCK ROCK STONE FINISH

2 SOUTH ELEVATION
1 : 50

644 HURON ST
Roll number: 030610021000000
646 HURON ST
Roll number: 030610020000000

SITE KEY MAP

CONTRACTOR SHALL CHECK ALL DRAWINGS ON THE WORK AND REPORT ANY DISCREPANCY TO THE ARCHITECT BEFORE PROCEEDING. ALL DRAWINGS AND SPECIFICATIONS ARE THE PROPERTY OF THE ARCHITECT AND MUST BE RETURNED AT THE COMPLETION OF THE WORK. DRAWINGS ARE TO BE READ AND NOT SCALED.

No.	Description	Date

Jose Pinhal

644-645 Huron St

ELEVATIONS NORTH & SOUTH

Project number	103-2017
Date	Issue Date
Drawn by	Author
Checked by	Checker

A105

Scale 1 : 50

12/22/2017 7:20:46 AM