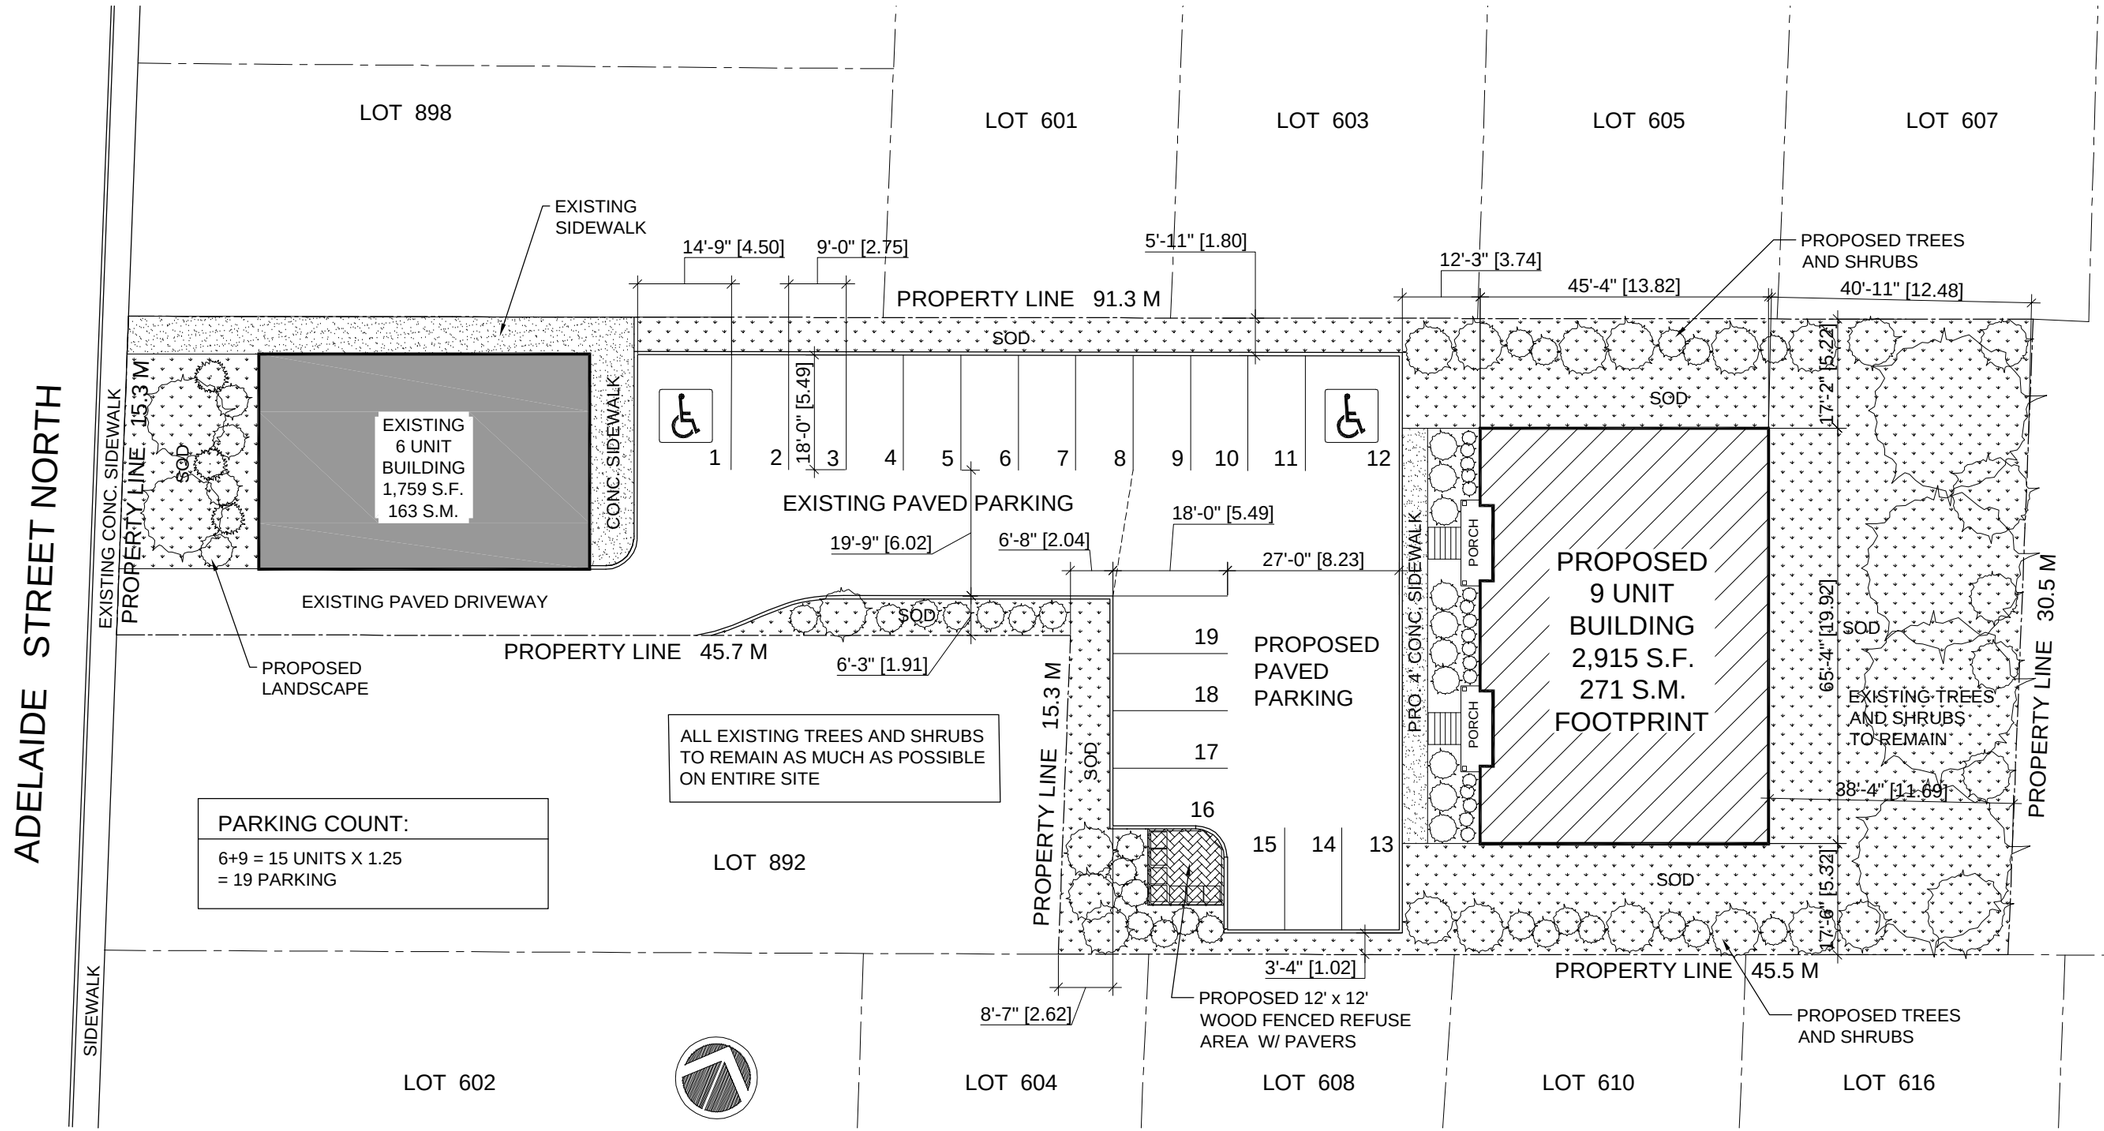

PROPOSED SITE PLAN
N.T.S.

da | design inc

PROPOSED NINE UNIT BUILDING

894 ADELAIDE STREET NORTH LONDON

2017 12 13